13693691

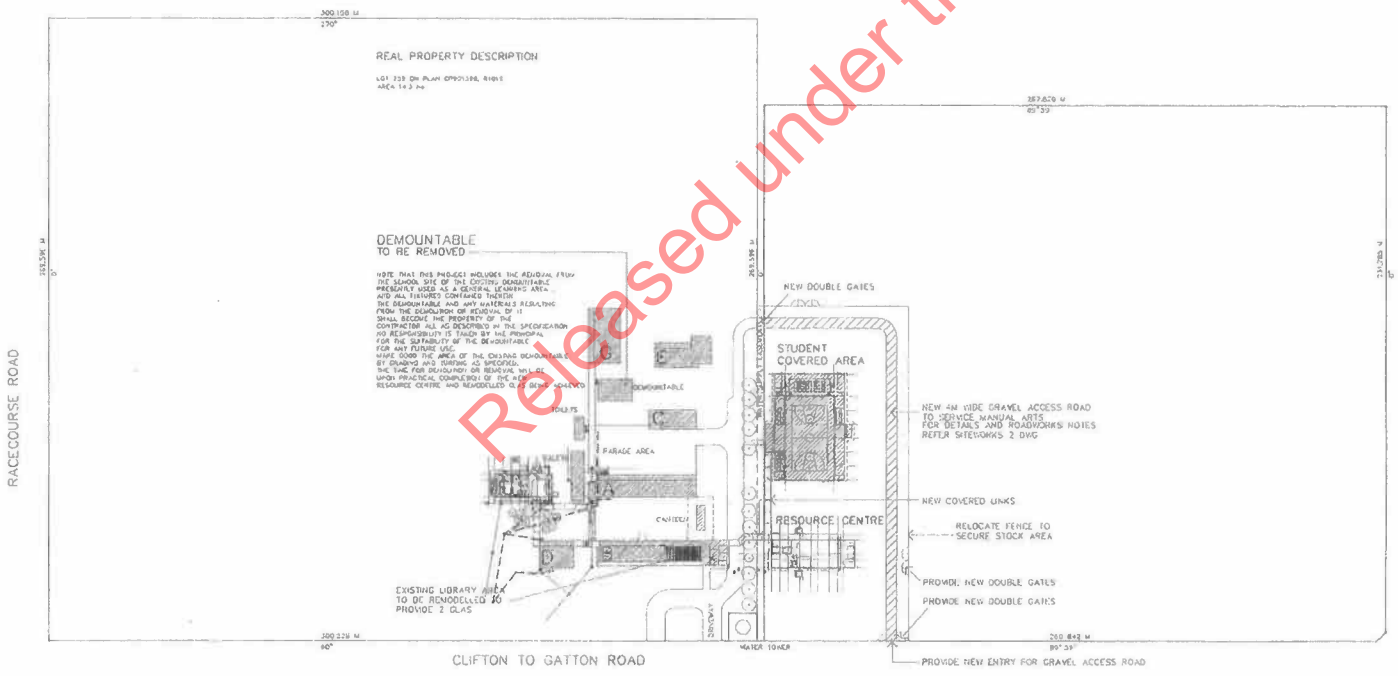

AUTOCAD DRAWING

SCALE

NOTE THAT THESE DRAWINGS MAY HAVE BEEN REDUCED. THE SCALE BARS BELOW INDICATE A TRUE INDICATION OF THE VARIOUS SCALES WHICH MAY HAVE BEEN USED ON THIS DRAWING

0 10M 20M 30M 40M 50M

SCALE 1 : 1000

NORTH

DRAWING INDEXING SYSTEM

AREA RESERVED FOR BARCODE

AMENDMENTS

DRAWN CAROL OLSEN

DESIGN CAROL OLSEN

DESIGNER TEAM LEADER Date 20.10.98

AUTHORISED FOR ISSUE Date 20.10.98

Education Queensland

PROJECT SERVICES

CLIFTON
STATE HIGH SCHOOL

NEW
RESOURCE CENTRE

SITE PLAN

SCALE 1:1000 | ISSUE A | DRAWING SIZE A1

DRAWING NUMBER 22370/12809/1A

Released under the RTI Act

Department of Education - RTI Application - Released Document under 214809 - Page 1 of 1